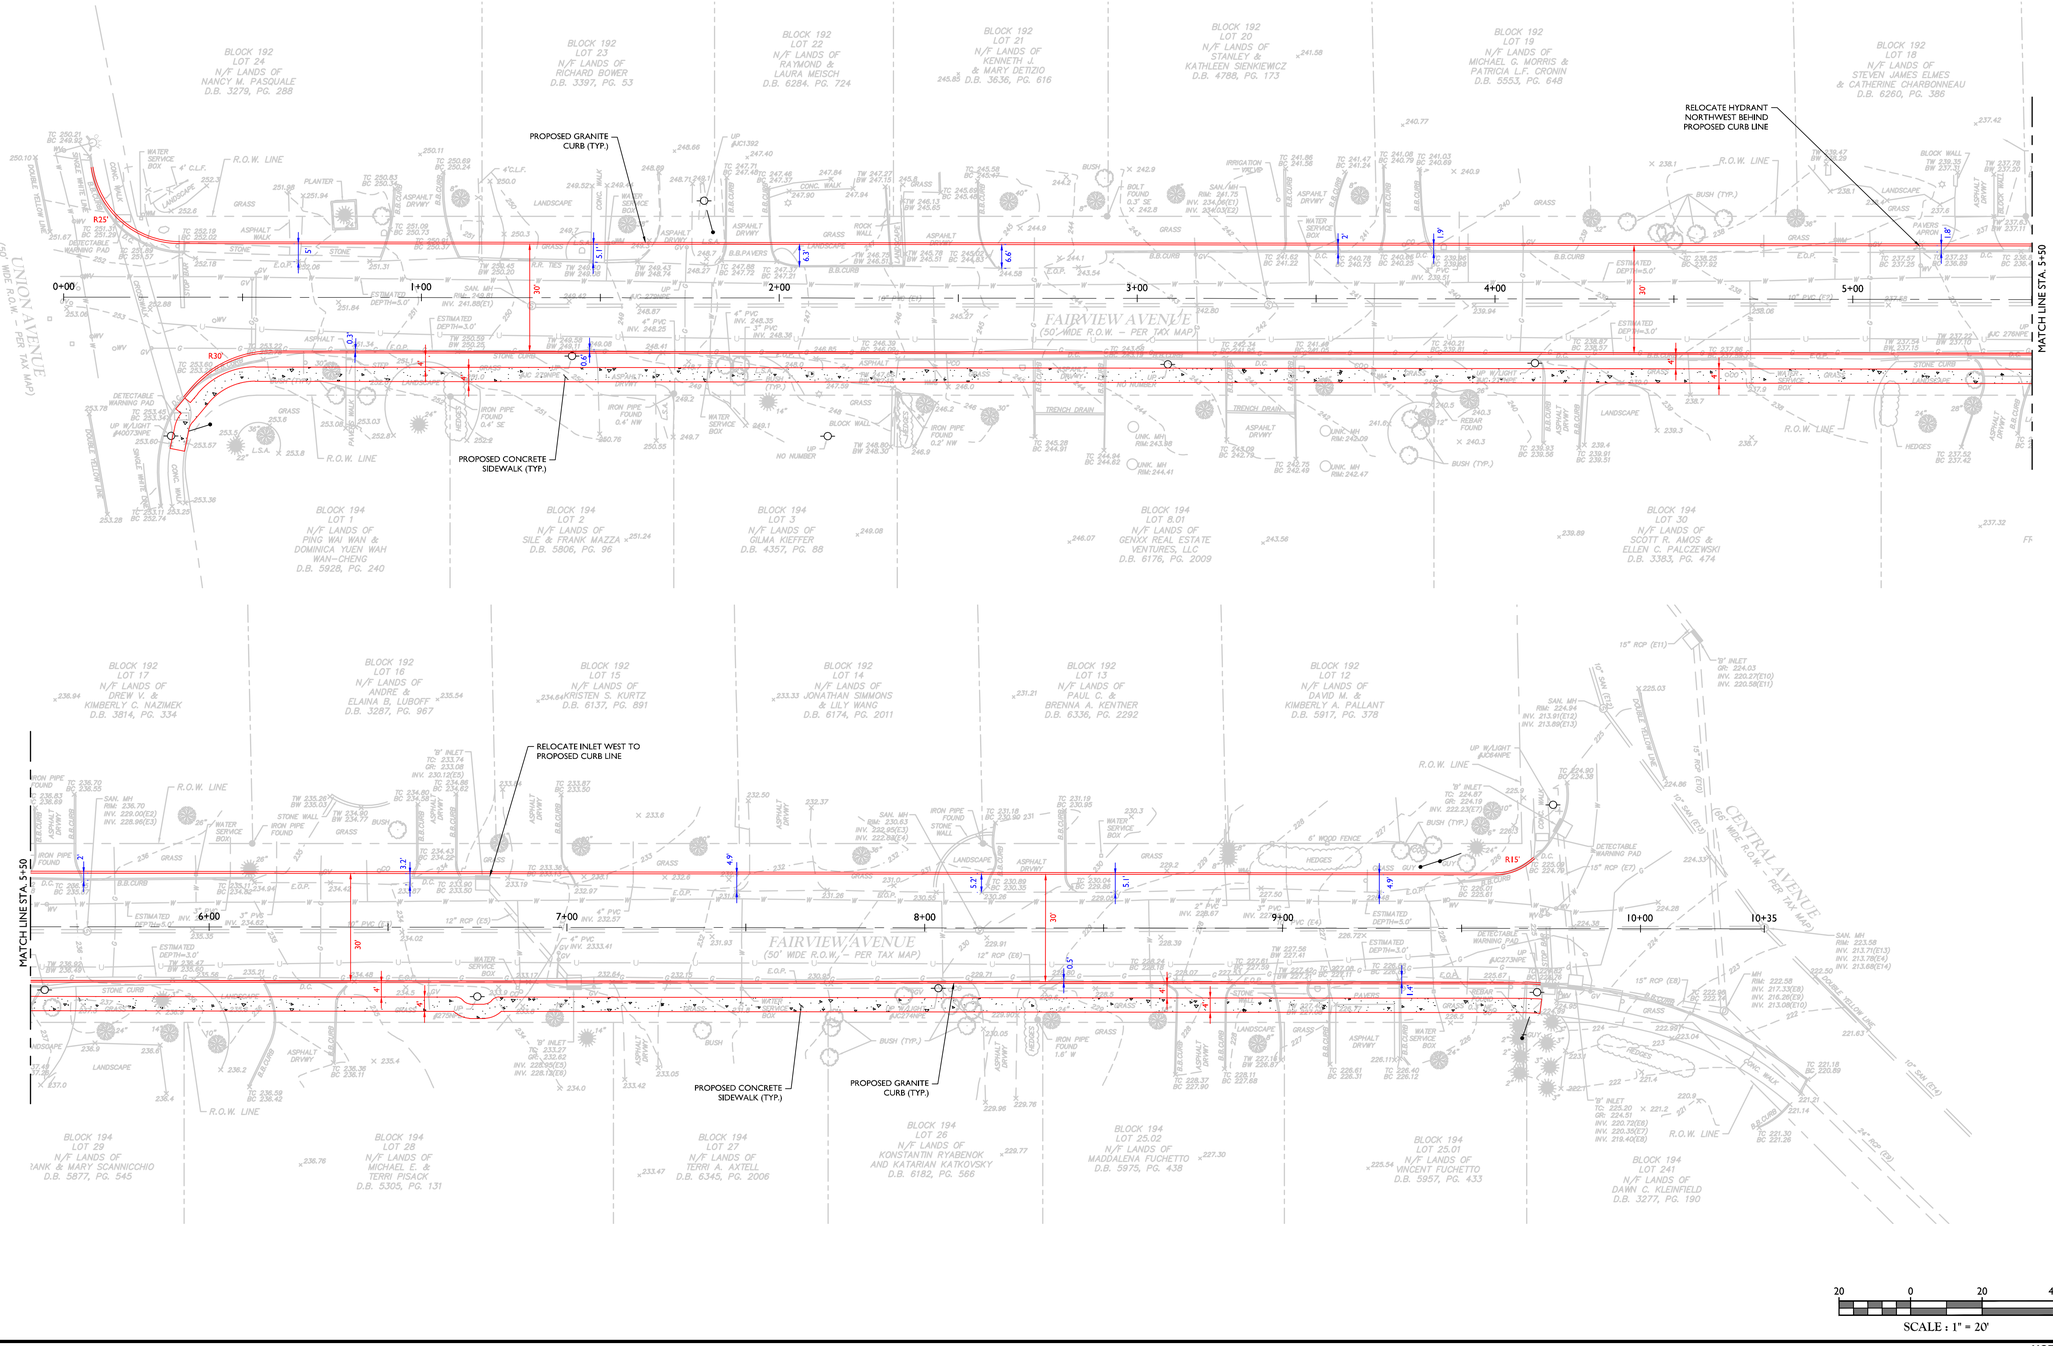

MASER CONSULTING P.A.

Customer Loyalty *through* Client Satisfaction
www.maserconsulting.com

Office Locations:
- NEW JERSEY
- NEW YORK
- PENNSYLVANIA
- VIRGINIA
- FLORIDA
- NORTH CAROLINA
- NEW MEXICO
- MARYLAND
- GEORGIA
- TEXAS
- TENNESSEE
- COLORADO

State of N.J. C.O.A.: 24GA27986500

Copyright © 2020. Maser Consulting. All Rights Reserved. This drawing and all the information contained herein is authorized for use only by the party for whom the services were contracted or to whom it is certified. This drawing may not be copied, reused, disclosed, distributed or relied upon for any other purpose without the express written consent of Maser Consulting, P.A.

811 PROTECT YOURSELF
ALL STATES REQUIRE NOTIFICATION OF EXCAVATORS, DESIGNERS, OR ANY PERSON PREPARING TO DISTURB THE EARTH'S SURFACE ANYWHERE IN ANY STATE
Know what's below. Call before you dig.
FOR STATE SPECIFIC DIRECT PHONE NUMBERS VISIT: WWW.CALL811.COM

REV	DATE	DRAWN BY	DESCRIPTION

PRELIMINARY

CONCEPT PLAN

FOR

FAIRVIEW AVENUE RECONSTRUCTION

BOROUGH OF NEW PROVIDENCE
COUNTY OF UNION
STATE OF NEW JERSEY

MT. ARLINGTON OFFICE
400 Valley Road
Suite 304
Mount Arlington, NJ 07856
Phone: 973.398.3110
Fax: 973.398.3199

SCALE:	DATE:	DRAWN BY:	CHECKED BY:
AS SHOWN	04/09/20	BAK	BKP

PROJECT NUMBER: NPT006
DRAWING NAME: C-CNPT

SHEET TITLE: CONCEPT PLAN (PRELIMINARY ROADWAY WIDTHS)

SHEET NUMBER: 1 of 1

N:\NPT006\Engineering\Concept\C-CNPT.mxd\C-CONCEPT By: BKUNZ

NOTE: DO NOT SCALE DRAWINGS FOR CONSTRUCTION.