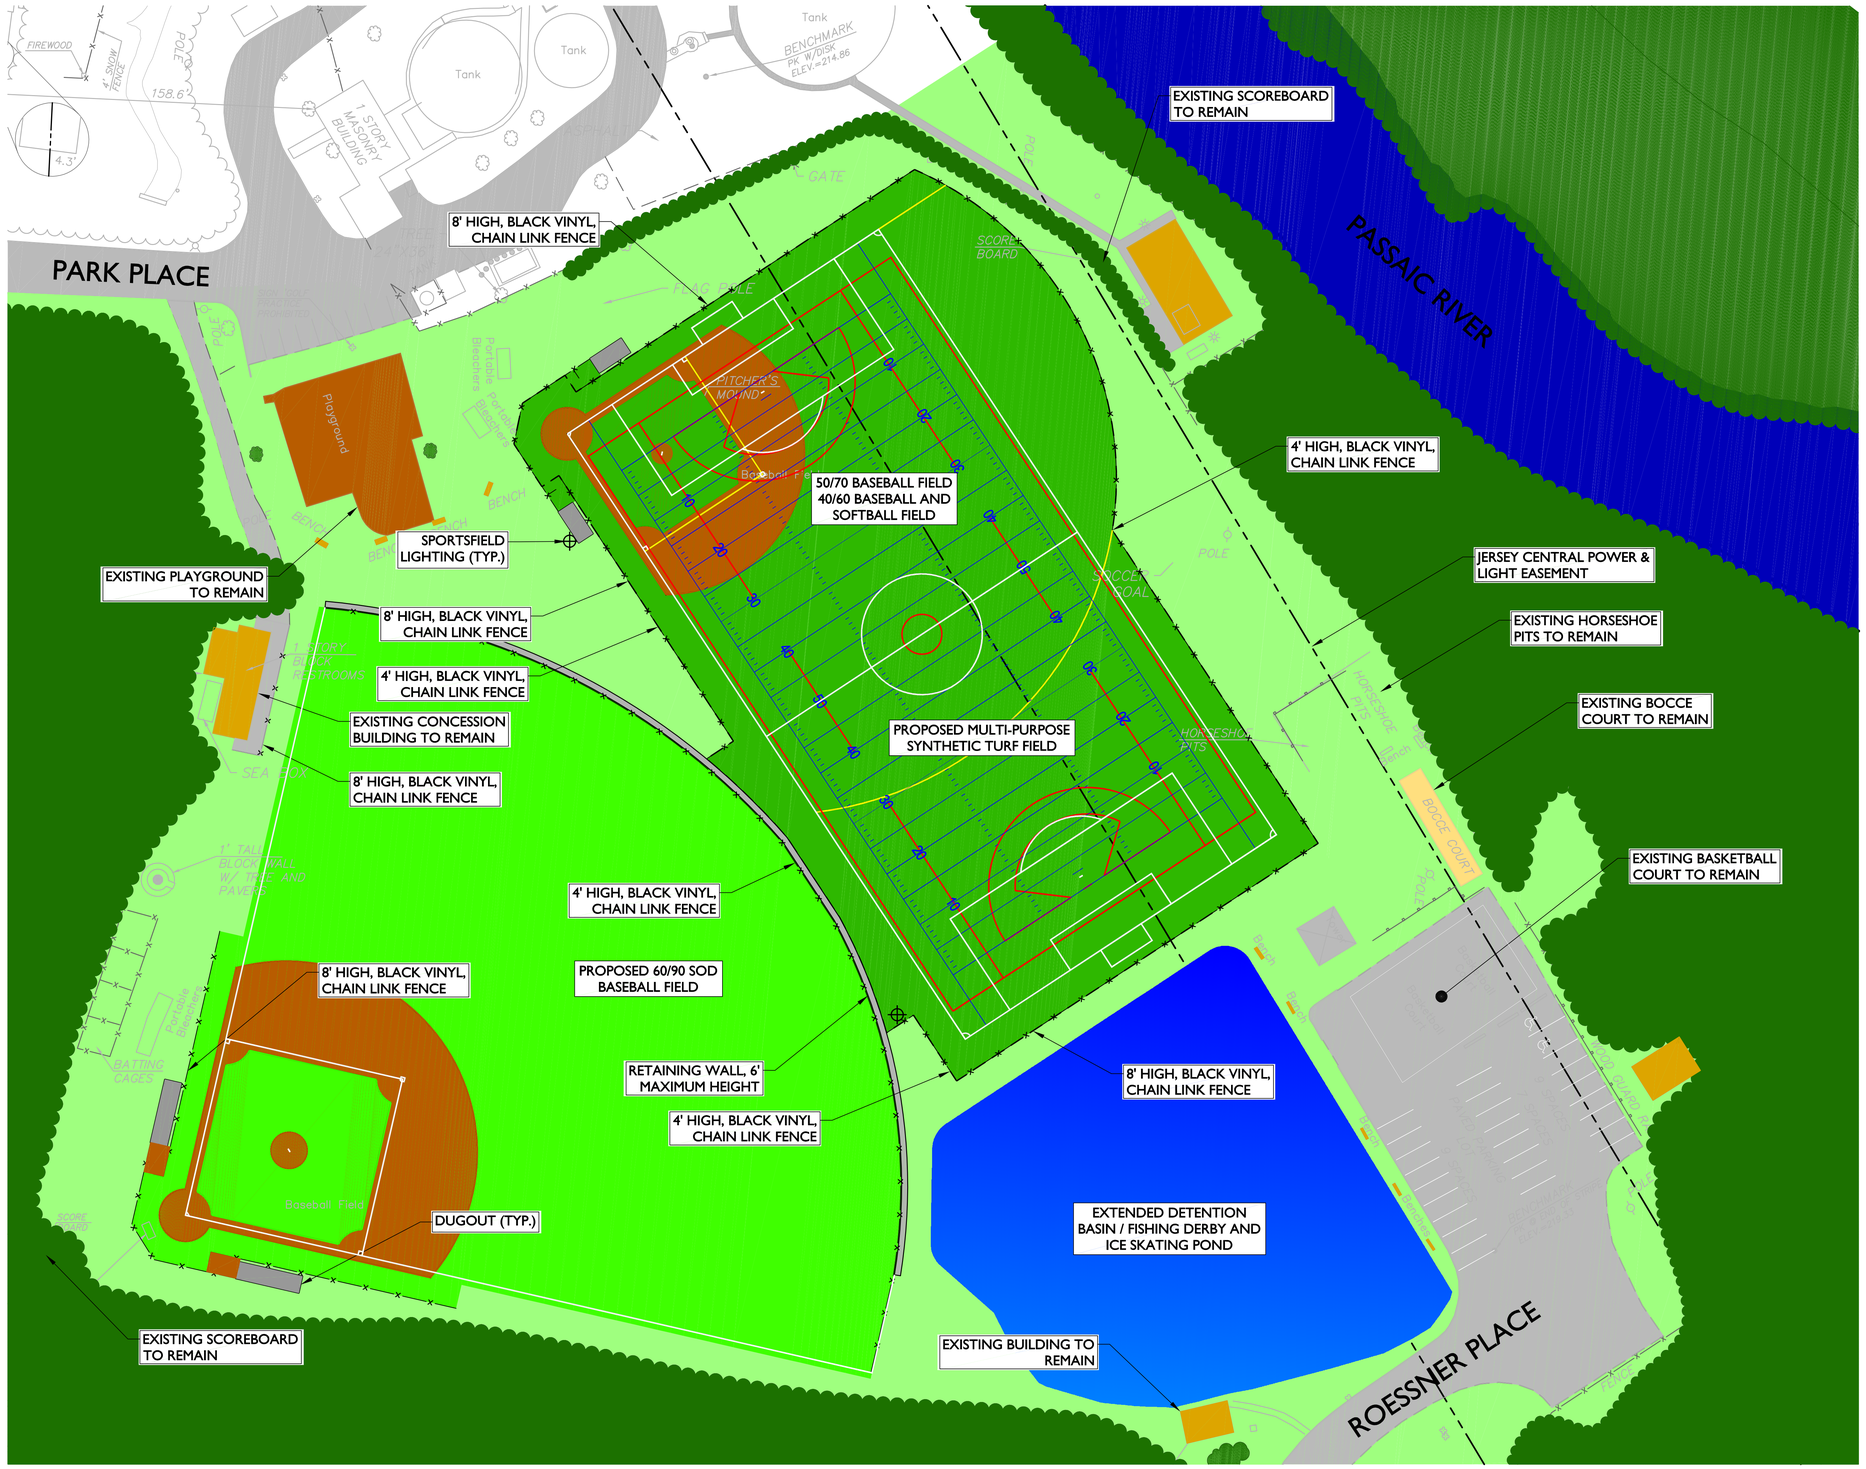
PARK PLACE
PASSAIC RIVER
ROESSNER PLACE
EXISTING SCOREBOARD TO REMAIN
8' HIGH, BLACK VINYL, CHAIN LINK FENCE
4' HIGH, BLACK VINYL, CHAIN LINK FENCE
JERSEY CENTRAL POWER & LIGHT EASEMENT
EXISTING HORSESHOE PITS TO REMAIN
EXISTING BOCCE COURT TO REMAIN
EXISTING BASKETBALL COURT TO REMAIN
50/70 BASEBALL FIELD
40/60 BASEBALL AND SOFTBALL FIELD
PROPOSED MULTI-PURPOSE SYNTHETIC TURF FIELD
SPORTSFIELD LIGHTING (TYP.)
EXISTING PLAYGROUND TO REMAIN
EXISTING CONCESSION BUILDING TO REMAIN
PROPOSED 60/90 SOD BASEBALL FIELD
RETAINING WALL, 6' MAXIMUM HEIGHT
DUGOUT (TYP.)
EXTENDED DETENTION BASIN / FISHING DERBY AND ICE SKATING POND
EXISTING BUILDING TO REMAIN
1 STORY MASONRY BUILDING
Tank
Playground
PITCHER'S MOUND
SCORE BOARD
SOCCER GOAL
HORSESHOE PITS
BOCCE COURT
Baseball Field
BATTING CAGES
SEA BOX
1' TALL BLOCK WALL W/ TRIM AND PAVERS
FIREWOOD
4' SNOW FENCE
158.6'
4.3'
BENCHMARK PK W/DISK ELEV.=214.86
GATE
FLAG POLE
POLE
BENCH
Portable Bleachers
